
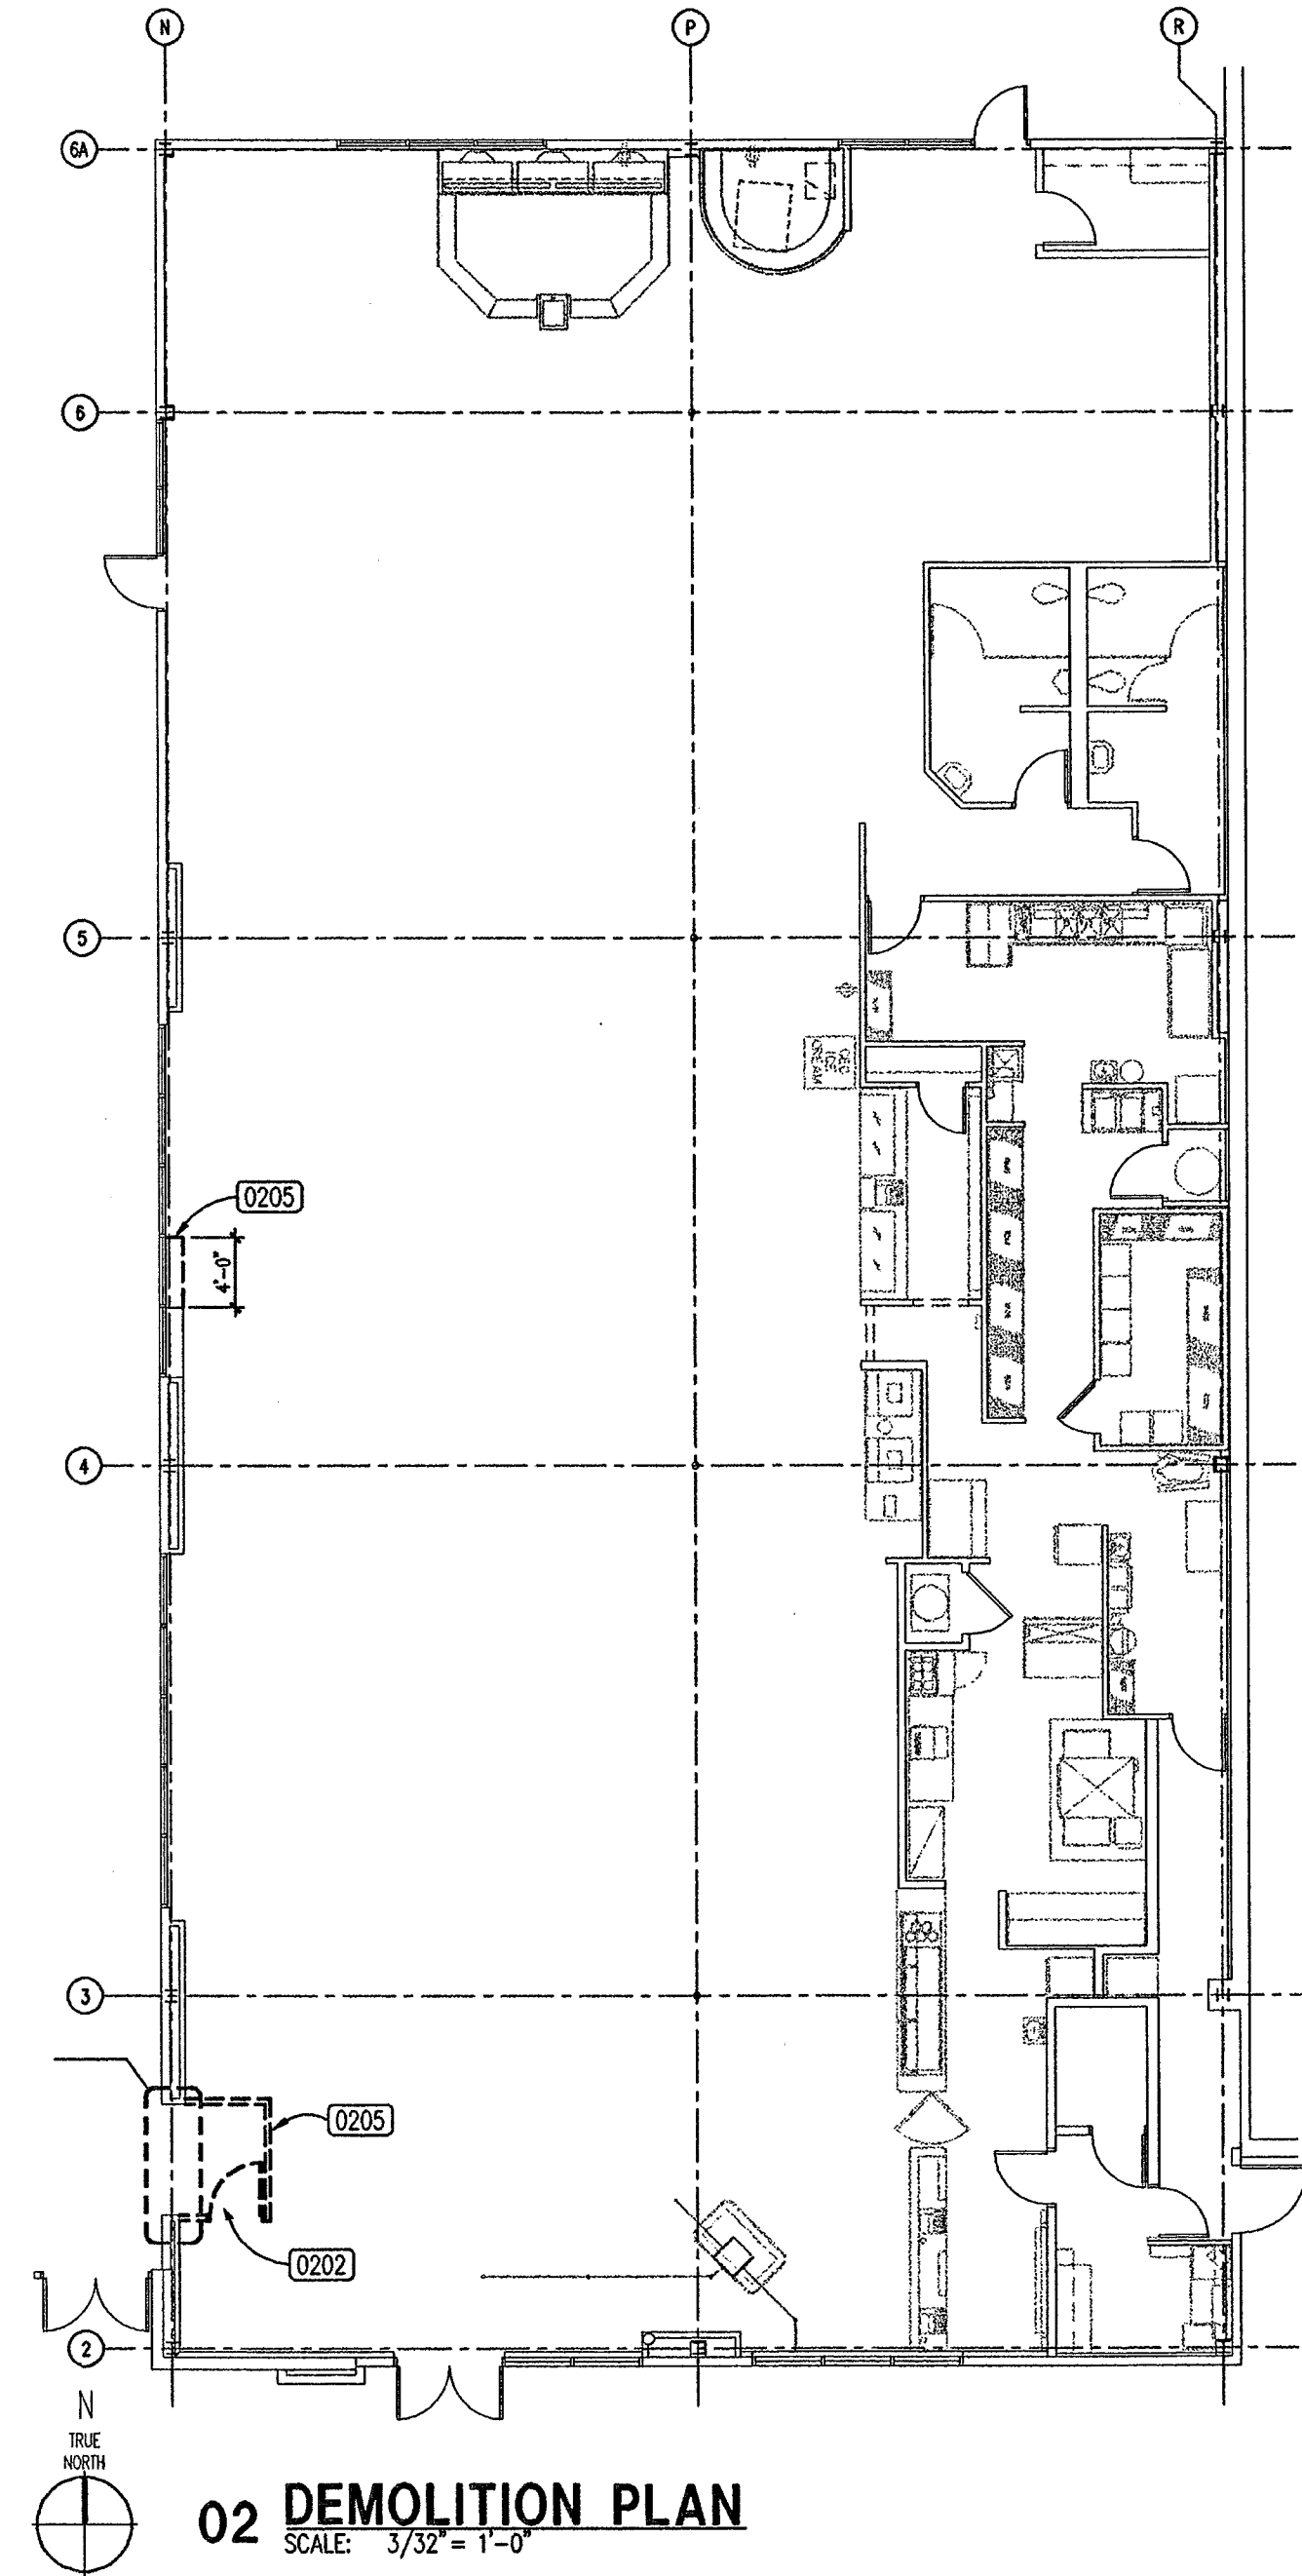


1	2	3	4	5	6	7	8	9	10	11	12	13	14	15	COLOR
01	02	03	04	05	06	07	08	09	10	11	12	13	14	15	SCREEN %
01	02	03	04	05	06	07	08	09	10	11	12	13	14	15	

A007608.DWG PLOT VIEW: PLOT / PLOT SCALE: 1/8"=1'-0"

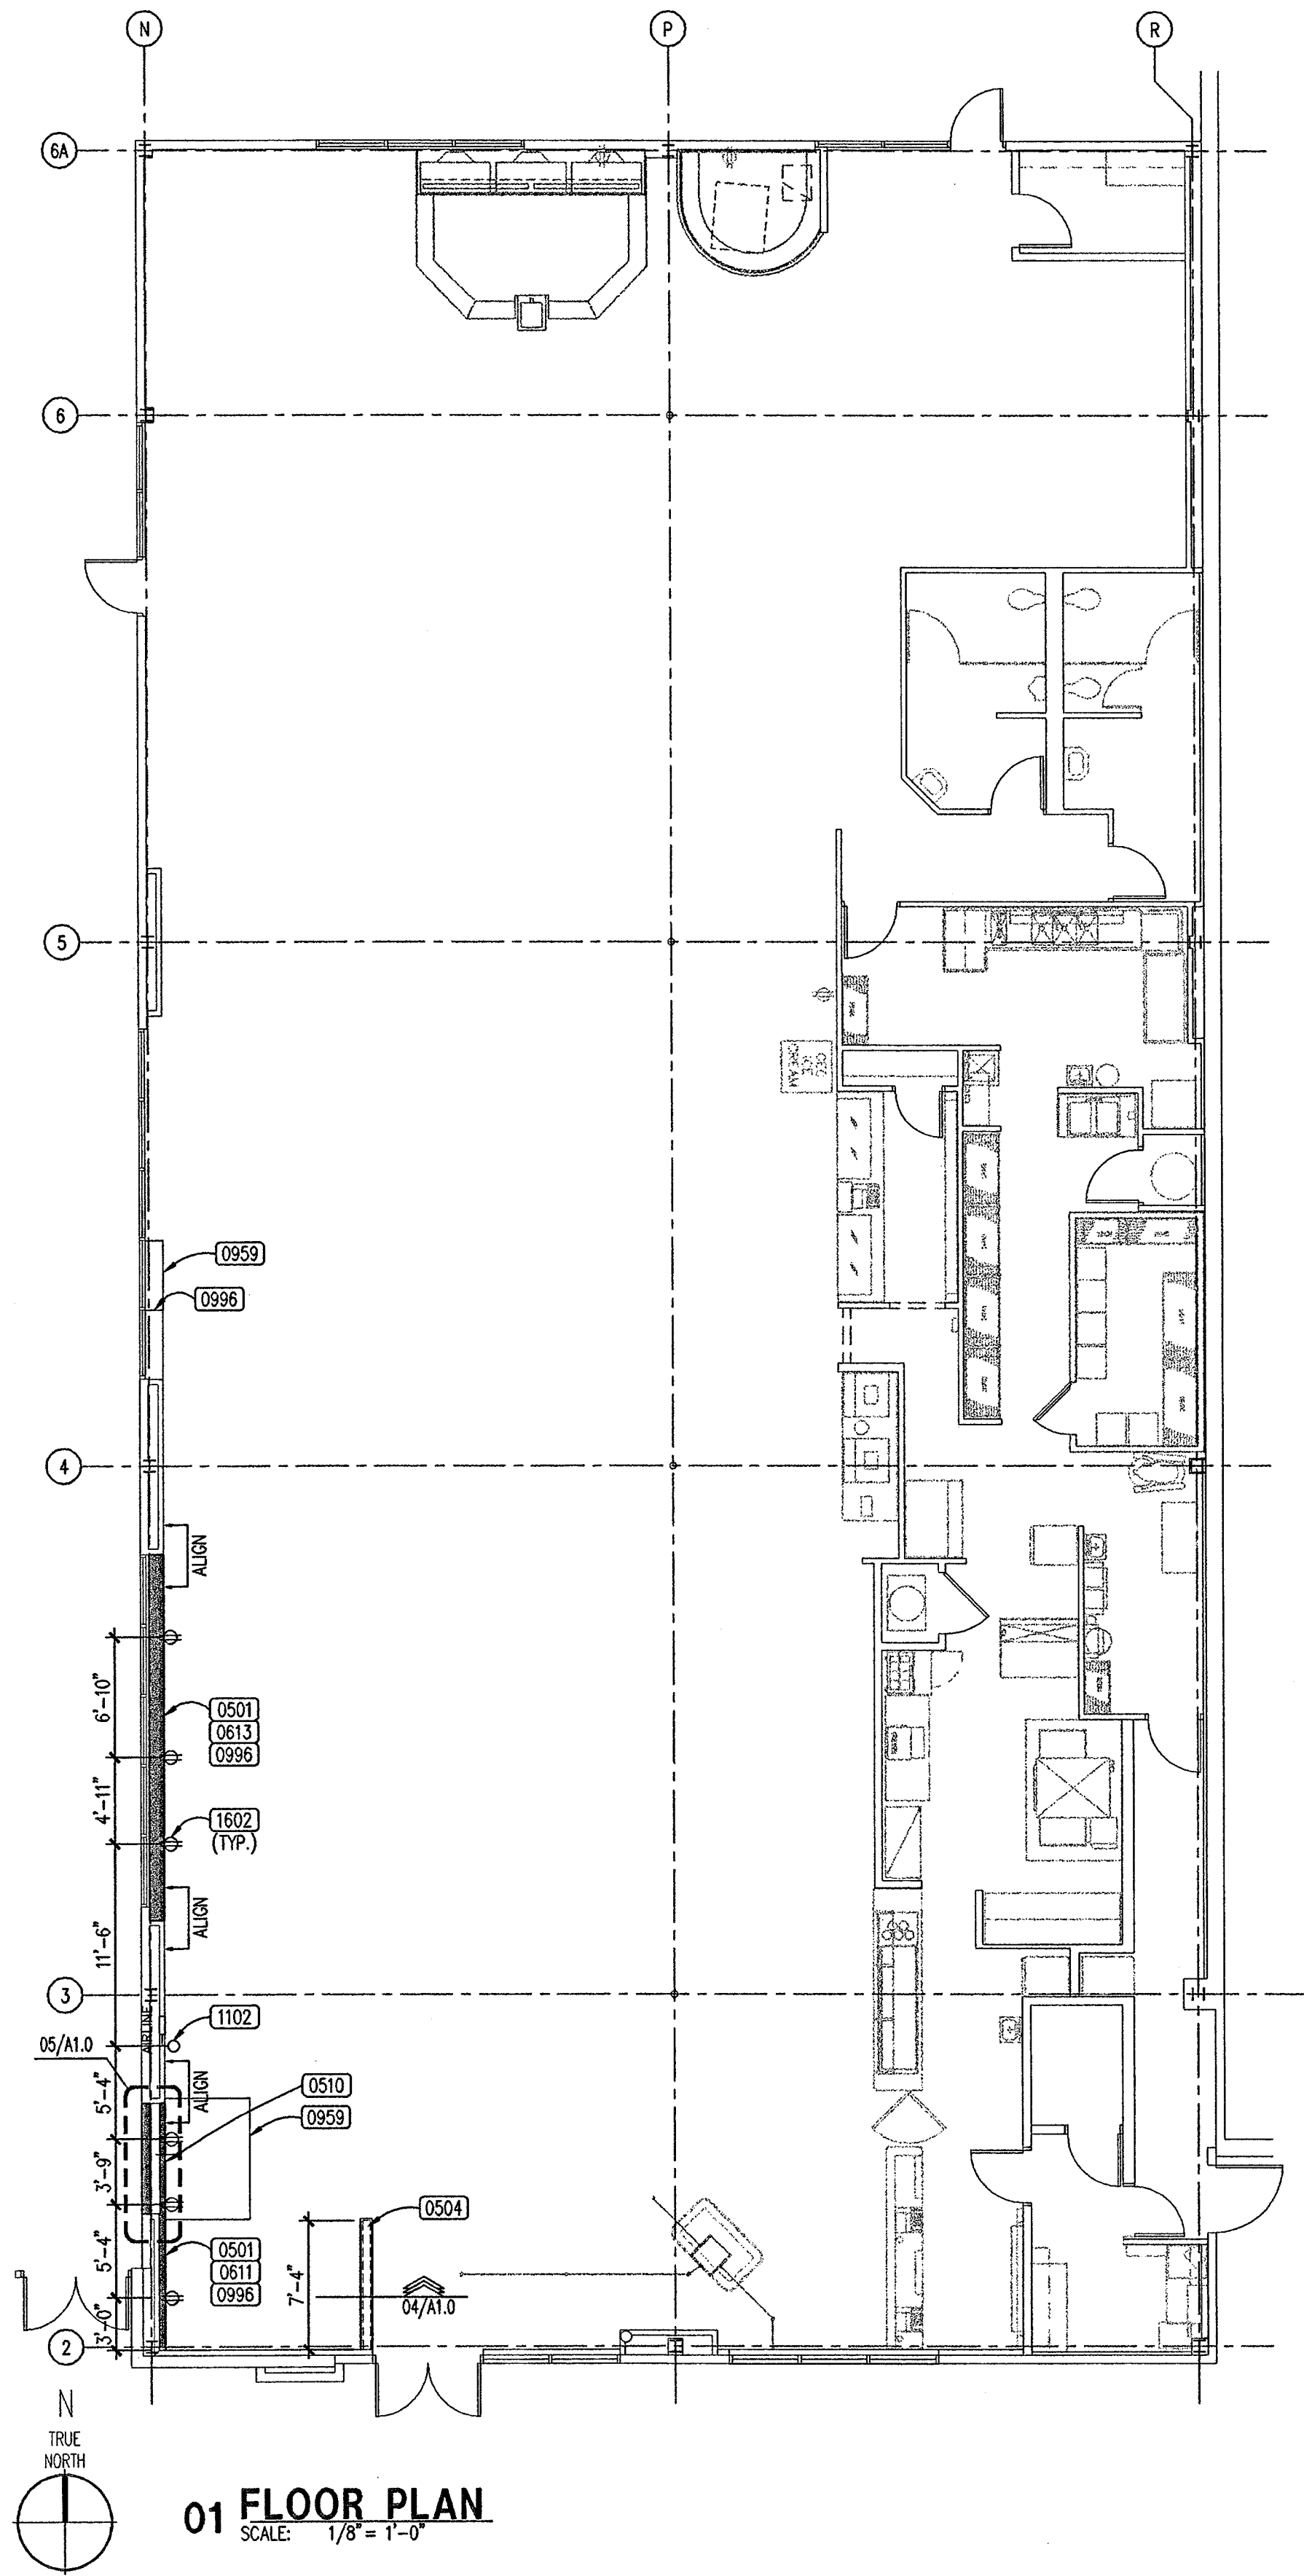

GENERAL DEMOLITION NOTES:

1. Beginning of demolition means installer accepts existing conditions.
2. Demolish indicated structures and fixtures in an orderly and careful manner.
3. Protect existing landscape materials, appurtenances, and structures which are not to be demolished.
4. Erect weatherproof closures for exterior openings created by demolition work.
5. Promptly remove and dispose of contaminated, vermin infested, or dangerous materials.
6. Do not burn or bury materials on site.
7. Remove all floor finishes down to substrate.
8. Remove walls and structures down to surface which may be refinished.
9. Do not cut structural members until adequate bracing has been installed.
10. Where the scope of work requires penetration of the existing slab, the G/C shall verify existing slab construction type. Do not saw cut existing structural conc. slab, core drill only. Where a slab on grade is to be found, the G/C shall patch, repair and install reinforcing #5X18' dowels with 9" embedment @ 18" o.c. along perimeter of new work. G/C to notify owner if a structurally supported slab is to be found existing. Do not cut any portion of the existing structural slab's reinforcing. The G/C & his Sub-Contractors shall maintain the integrity of the existing slab.

Mechanical Demolition Notes:

1. Disconnect, remove, and cap designated utilities and fixtures within demolition areas.
2. Mark location of disconnected utilities.

Electrical Demolition Notes:

1. Remove abandoned wiring to source of supply.
2. Verify that abandoned wiring and equipment serves only abandoned facilities.
3. Coordinate utility service outages with Utility Company.
4. Cut conduit flush with or beneath walls and floors, and refinish surfaces.

Contaminated materials:

1. When encountered, inform owner of presence of contaminated materials.
2. Contaminated materials are to be removed by others.
3. Verify that previously removed materials are acceptable prior to commencement of demolition work.

FLOOR PLAN NOTES: 0000

SECTION 2 DEMOLITION/STEWOR/REMOVAL

- 0202 REMOVE DOOR (S), FRAME(S), & HARDWARE. PREPARE FOR NEW WORK.
0205 REMOVE EXISTING WALL TO LIMITS SHOWN. PATCH AND PREPARE FOR NEW WORK.

SECTION 5 METAL

- 0501 INSTALL NEW FULL HEIGHT PARTITION TO 6" ABOVE CEILING W/ 3-5/8" METAL STUDS @ 16" O.C. MAX. W/ 5/8 GYP. BD. ON PUBLIC SIDE. FINISH TO MATCH ADJACENT.
0504 ADD HALF WALL AS SHOWN. ADD MARLITE OAK CAP AND BASE TO MATCH EXISTING.

- 0510 PATH AND SEAL OPENING TO MATCH ADJACENT CONSTRUCTION.

SECTION 6 WOOD & PLASTICS

- 0611 ADD NEW "MORNING HAZE" SINGLE GROOVE MARLITE W/CHAIR RAIL AND BASE TO WALLS AND MATCH EXISTING MAPLE PEARWOOD (FIELD VERIFY) TRIM W/VINYL CHARCOAL BASE.
0613 ADD NEW CHAIR RAIL AND BASE ONLY. MATCH EXISTING.

SECTION 9 FINISHES


- 0959 INSTALL MATCHING CARPET TO PATCH AS REQUIRED. USE SEAM SEALER.
0996 PATCH, TEXTURE, TOUCH UP AND PAINT COLOR. MATCH EXISTING UNLESS NOTED OTHERWISE.

SECTION 11 EQUIPMENT

- 1102 3/4" COPPER AIR LINE DOWN TO GAMES TO TERMINATE W/ 1/2" THREADED BALL VALVE LOCATED AT 12" A.F.F.


SECTION 16 ELECTRICAL

- 1602 PROVIDE NEW DUPLEX WALL OUTLETS AT 18" AFF THREE (3) OUTLETS PER 20 AMP. CIRCUIT. (FIELD VERIFY LOCATION AND QUANTITY)
PLATES SHALL BE LEVITON #00703-EN, RECEPTACLES LEVITON #528250G.

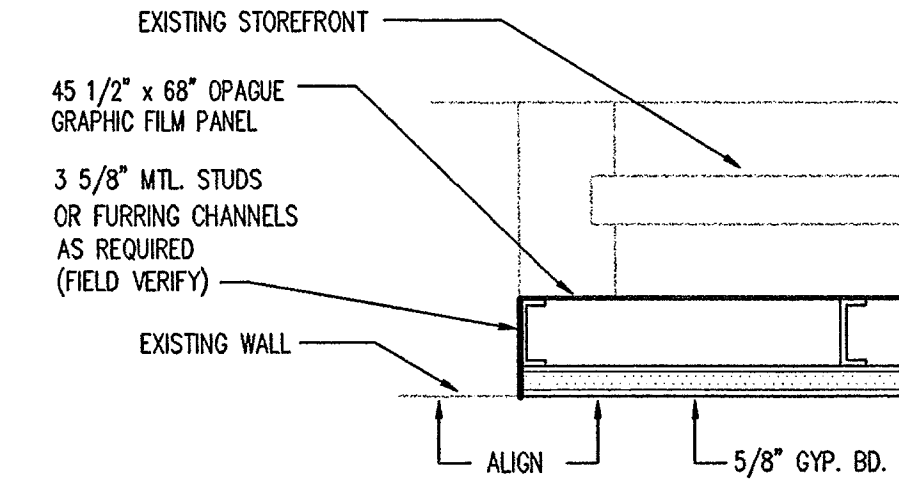


03 STOREFRONT DETAIL

SCALE: N.T.S.

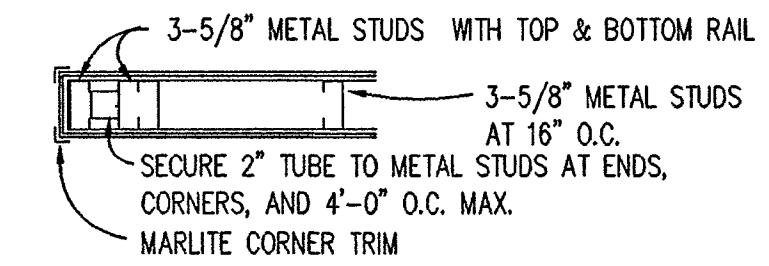

04 HALF WALL DETAIL

SCALE: N.T.S.

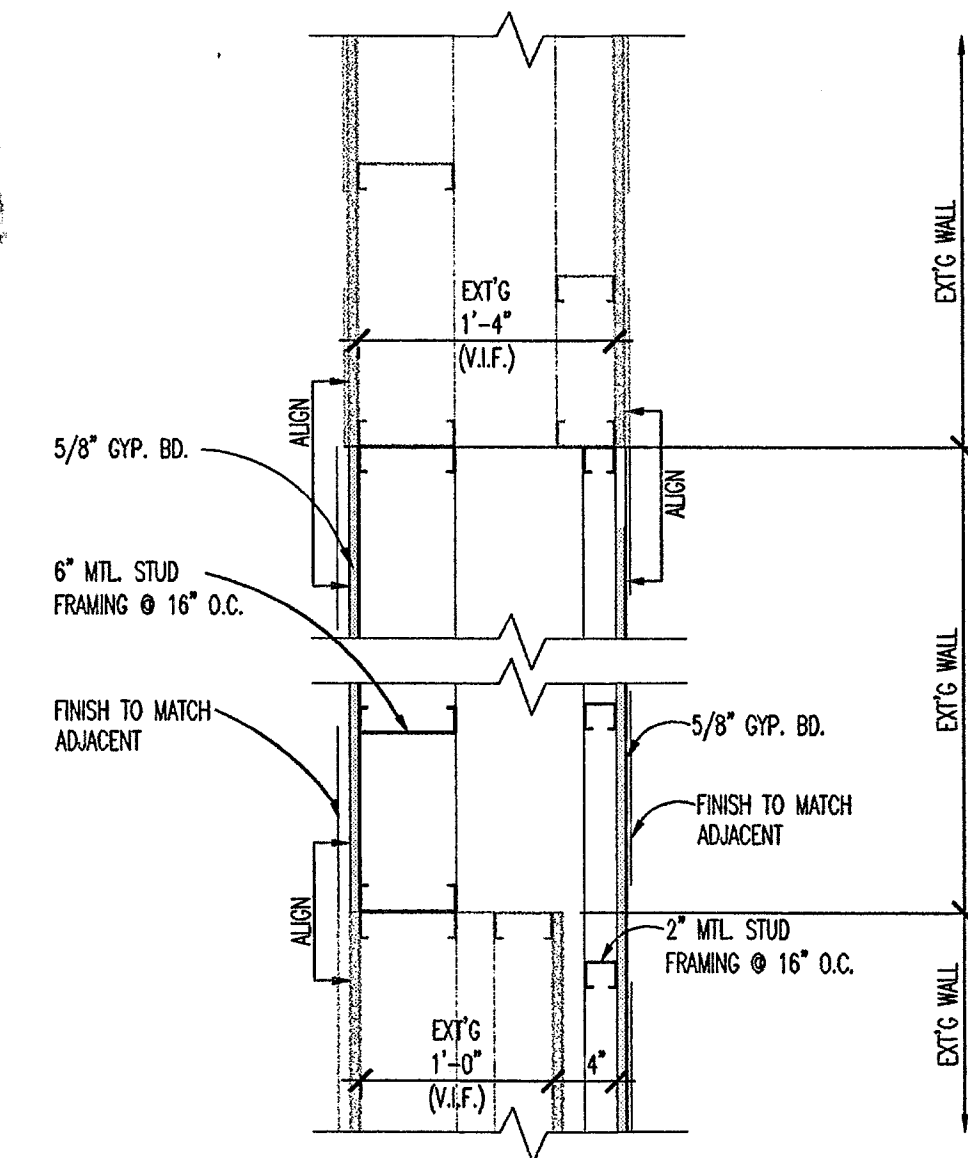

05 PLAN DETAIL

SCALE: N.T.S.


KEY

EXISTING WALL TO REMAIN	EXISTING HALF-WALLS
NEW 3-5/8" STUD WALL TO 6" ABOVE C.G. U.N.O.	EXISTING HEADER
DEMOLITION WORK	NEW HALF-WALLS
	NEW HEADER



ARCHITECTURE - PLANNING - DESIGN
C.T. CHANG & ASSOCIATES, INC.
3901 AIRPORT FWY., SUITE 116
BEDFORD, TX 76021 817 354-8010

CHUCK E. CHEESE'S PIZZA. #576
BRAZOS MALL
100 W. HIGHWAY 332
C. E. C. ENTERTAINMENT, INC.
4441 WEST AIRPORT FREEWAY
IRVING, TEXAS 75062
LAKE JACKSON, TX
DIMENSIONED FLOOR PLAN

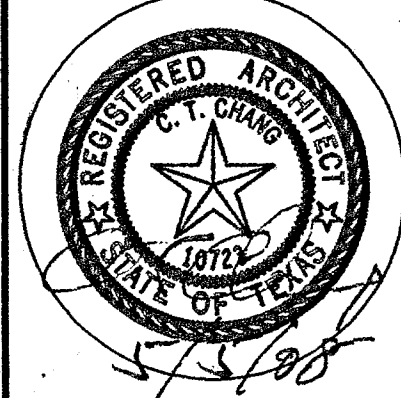



Date
05/05/2008

Revisions

Project Number
SB-576-2008

Sheet Number
A1.0
of 4

07-07-371

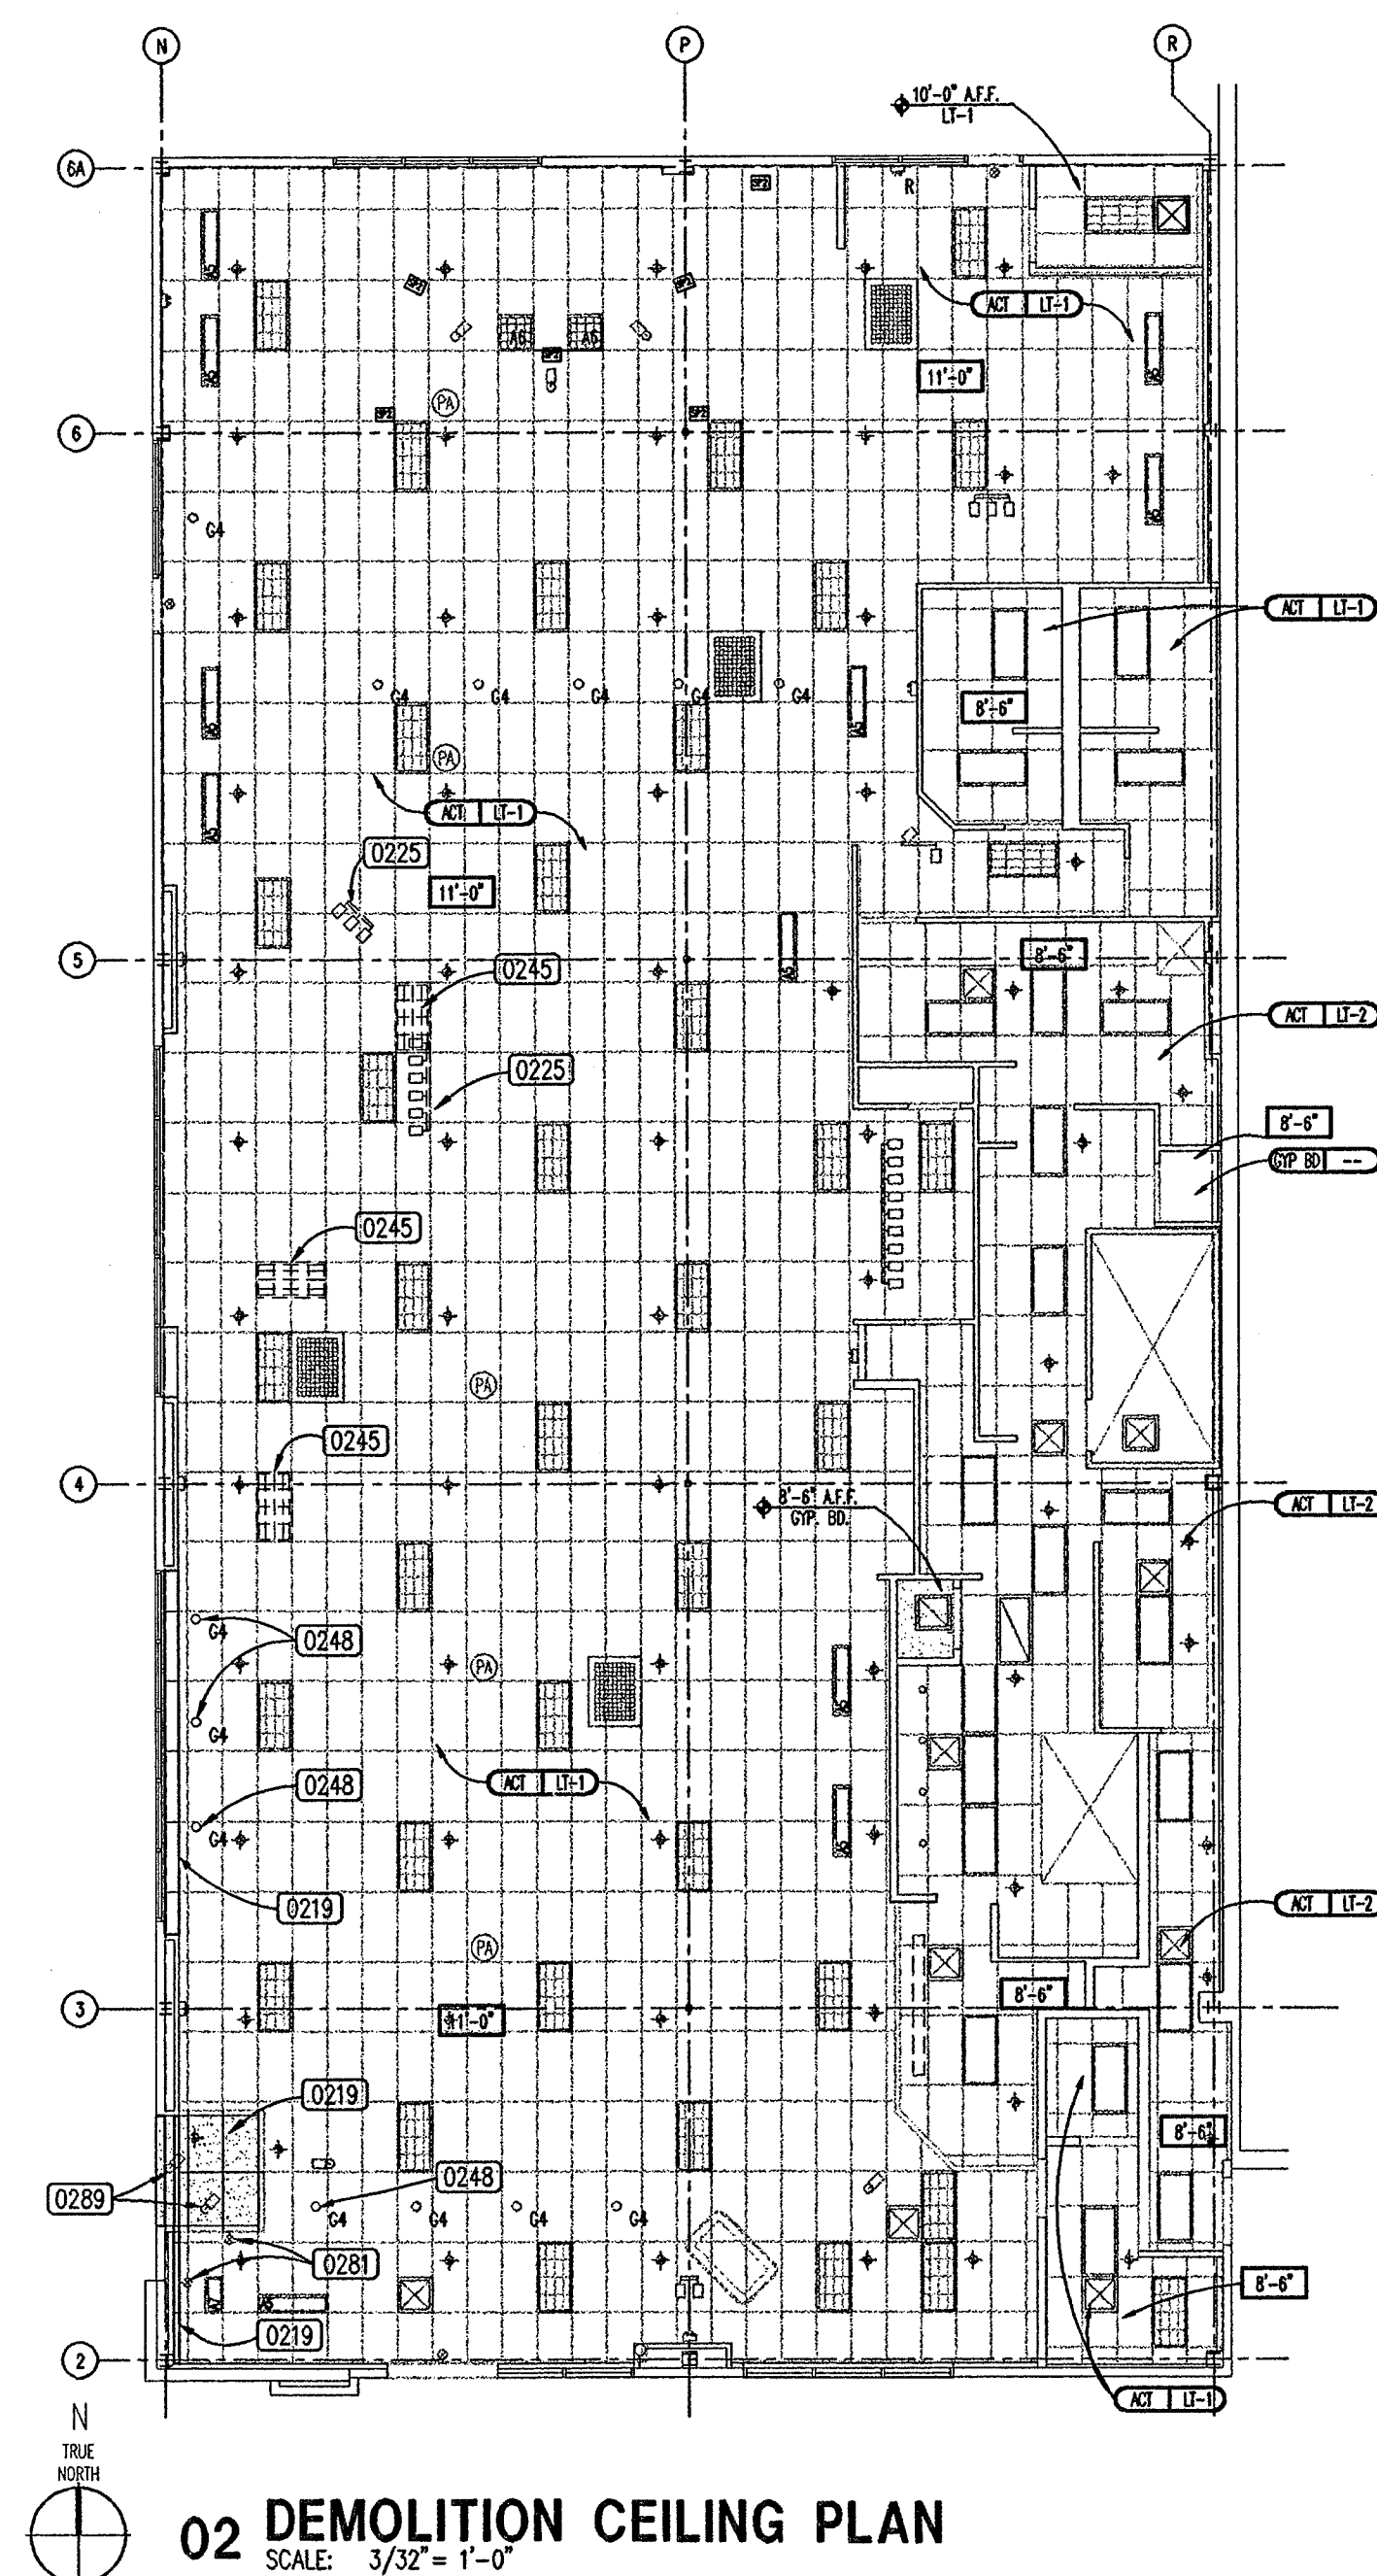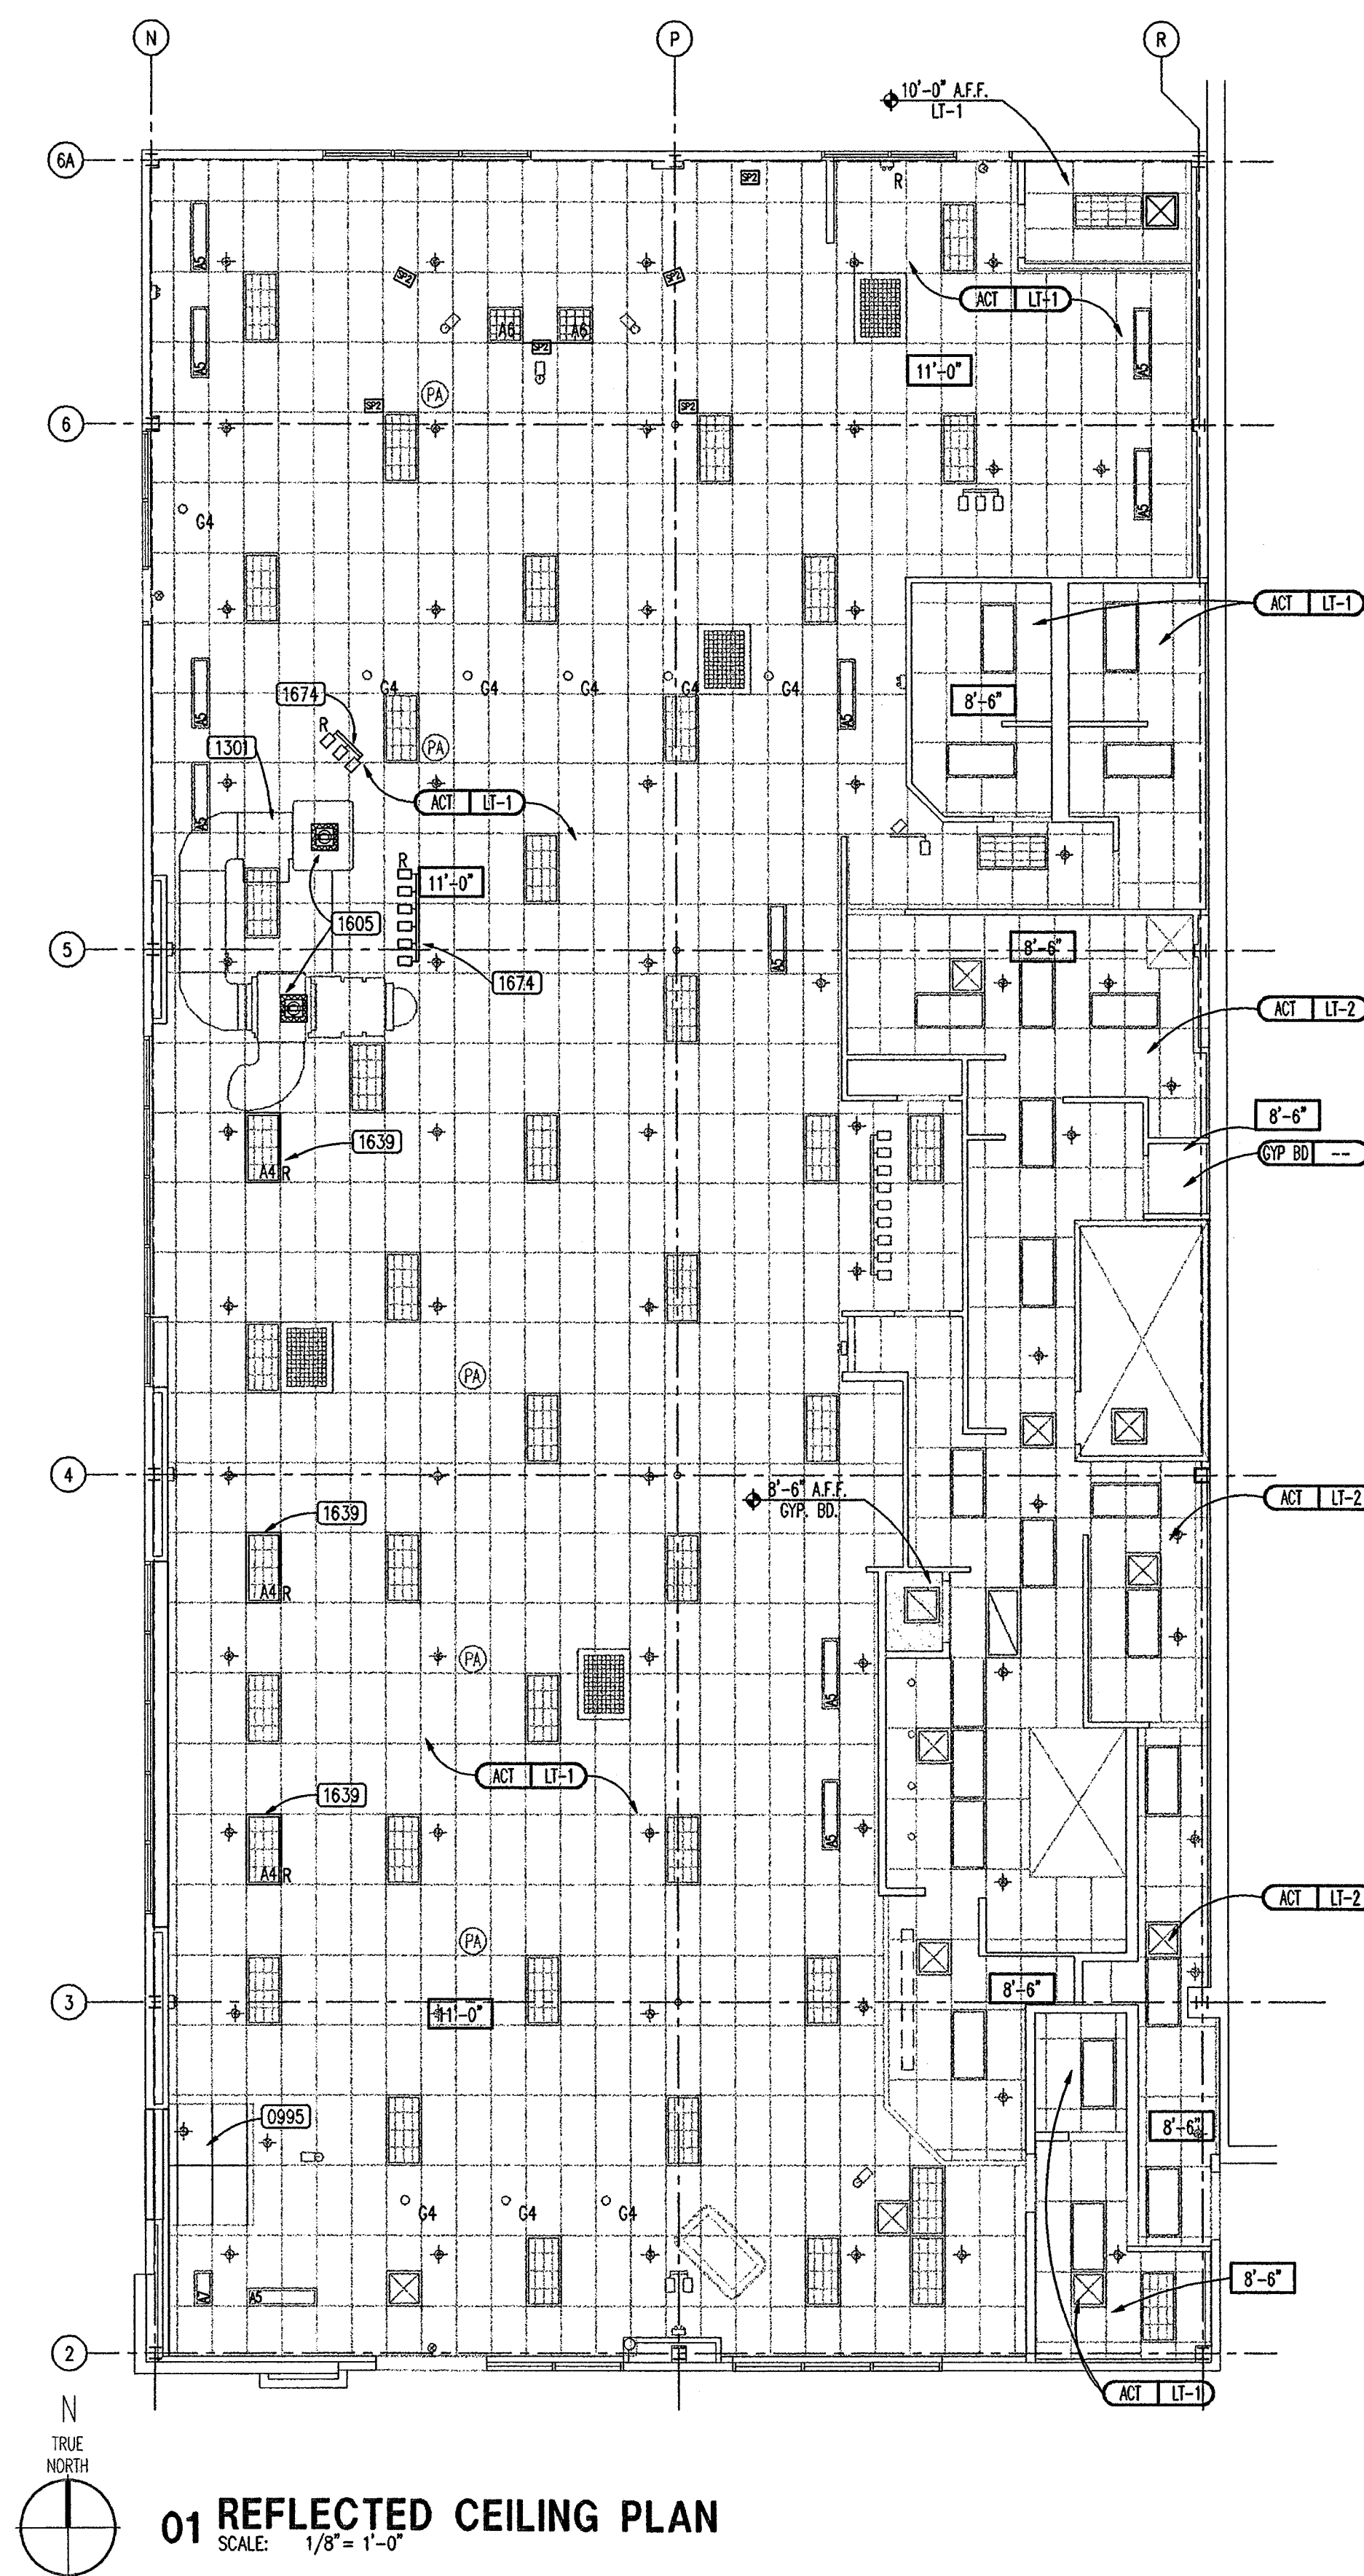

CEILING LEGEND

	ROUND SPEAKER EXISTING TO REMAIN		NEW 2x4 LAY-IN FLUORESCENT FIXTURE W/ EGG GRATE LENS.
	ROUND SPEAKER AS RELOCATED		2x4 LAY-IN FLUORESCENT FIXTURE W/ EGG GRATE LENS. EXISTING AS RELOCATED
	SUPPLY AIR GRILLE EXISTING TO REMAIN		2x4 LAY-IN FLUORESCENT EXISTING TO REMAIN
	SUPPLY AIR GRILLE AS RELOCATED		2x4 LAY-IN FLUORESCENT EXISTING AS RELOCATED
	NEW SUPPLY AIR GRILLE		
	RETURN AIR GRILLE EXISTING TO REMAIN		EXISTING 2x2 LAY-IN FLUORESCENT FIXTURE W/ EGG GRATE LENS.
	EMERGENCY LIGHTING UNIT EXISTING TO REMAIN		NEW TRACK LIGHT FIXTURE
	EMERGENCY LIGHTING UNIT EXISTING AS RELOCATED		TRACK LIGHT FIXTURE EXISTING TO REMAIN
	NEW EMERGENCY LIGHTING UNIT		TRACK LIGHT FIXTURE AS RELOCATED
	EXIT UNIT EXISTING TO REMAIN		EXISTING TRACK LIGHT, REMOVED/DENO
	NEW G4 RED FIXTURE		NEW SPOT LIGHT W/MONOPONT MOUNT
	SPRINKLER HEAD, EXISTING TO REMAIN		SPOT LIGHT W/MONOPONT MOUNT EXISTING TO REMAIN
	SPRINKLER HEAD, EXISTING AS RELOCATED		SPOT LIGHT W/MONOPONT MOUNT AS RELOCATED
	CEILING OUTLET		EXISTING MONO POINT, REMOVED/DENO
	FLUORESCENT STRIP LIGHT EXISTING TO REMAIN		EXISTING 1x2 WALL WASHER
	NEW FLUORESCENT LIGHT		EXISTING 1x4 WALL WASHER

GENERAL NOTES

- 1) NO FIXTURES, GRILLES, SPEAKERS, ETC. SHALL TOUCH THE CEILING T'S OR SHADOW LINE; CENTER IN PANEL.
- 2) SPEAKERS AND WIRE PROVIDED BY OWNER INSTALLED BY G.C.
- 3) ALL SPEAKER WIRE SHALL HOME RUN TO PLATFORM FROM 3 ZONES.
- 4) PAINT ALL GRILLES AND SPEAKERS TO MATCH CEILING GRID.

CEILING NOTES:

0000

SECTION 2 DEMOLITION/SITWORK/REMOVAL

- 0219 REMOVE PORTION OF EXISTING CEILING TILE & GRID AS REQUIRED.
0225 REMOVE EXISTING TRACK LIGHT. SAVE FOR RELOCATION.
0245 REMOVE EXISTING FLUORESCENT LIGHT FIXTURE AS INDICATED. SAVE FOR RELOCATION.
0248 REMOVE EXISTING HANGING "PENDANT" LIGHTS.
0281 REMOVE EXISTING EXIT LIGHT FIXTURE.
0289 REMOVE EXISTING MONOPOINT LIGHT FIXTURE.

SECTION 9 FINISHES


- 0995 FURNISH AND INSTALL NEW CEILING GRID & TILE AS INDICATED. MATCH EXISTING.

SECTION 13 SPECIAL CONSTRUCTION

- 1301 OWNER'S FLOOR SUPPORTED SKYTUBE PACKAGE BY VENDOR

SECTION 16 ELECTRICAL

- 1605 PROVIDE ONE NEW DUPLEX OUTLET ABOVE CEILING FOR SKYTUBE
TIE TO EXISTING GAMES CIRCUIT.
- 1639 EXISTING TROFFER AS RELOCATED.
- 1674 EXISTING TRACK LIGHT AS RELOCATED.

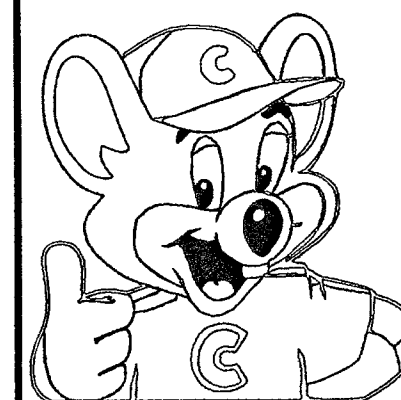

ARCHITECTURE - PLANNING - DESIGN

C.T. CHANG & ASSOCIATES, INC.
3901 AIRPORT Fwy., SUITE 119
BEEDLEY, TX 78021
817 354-6010


#576

CHUCK E. CHEESE'S PIZZA.

BRAZOS MALL
100 W. HIGHWAY 332

C. E. C. ENTERTAINMENT, INC.
4441 WEST AIRPORT FREEWAY
IRVING, TEXAS 75062

REFLECTED CEILING PLAN

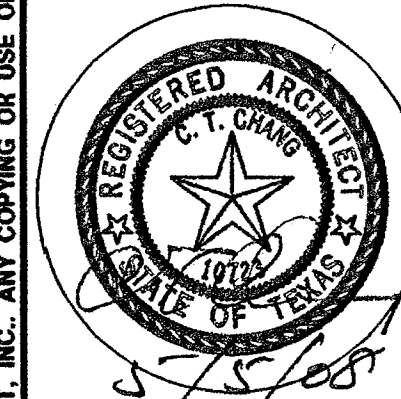

Date
05/05/2008


Revisions

Project Number
SB-576-2008

Sheet Number

A3.0

07-07-372

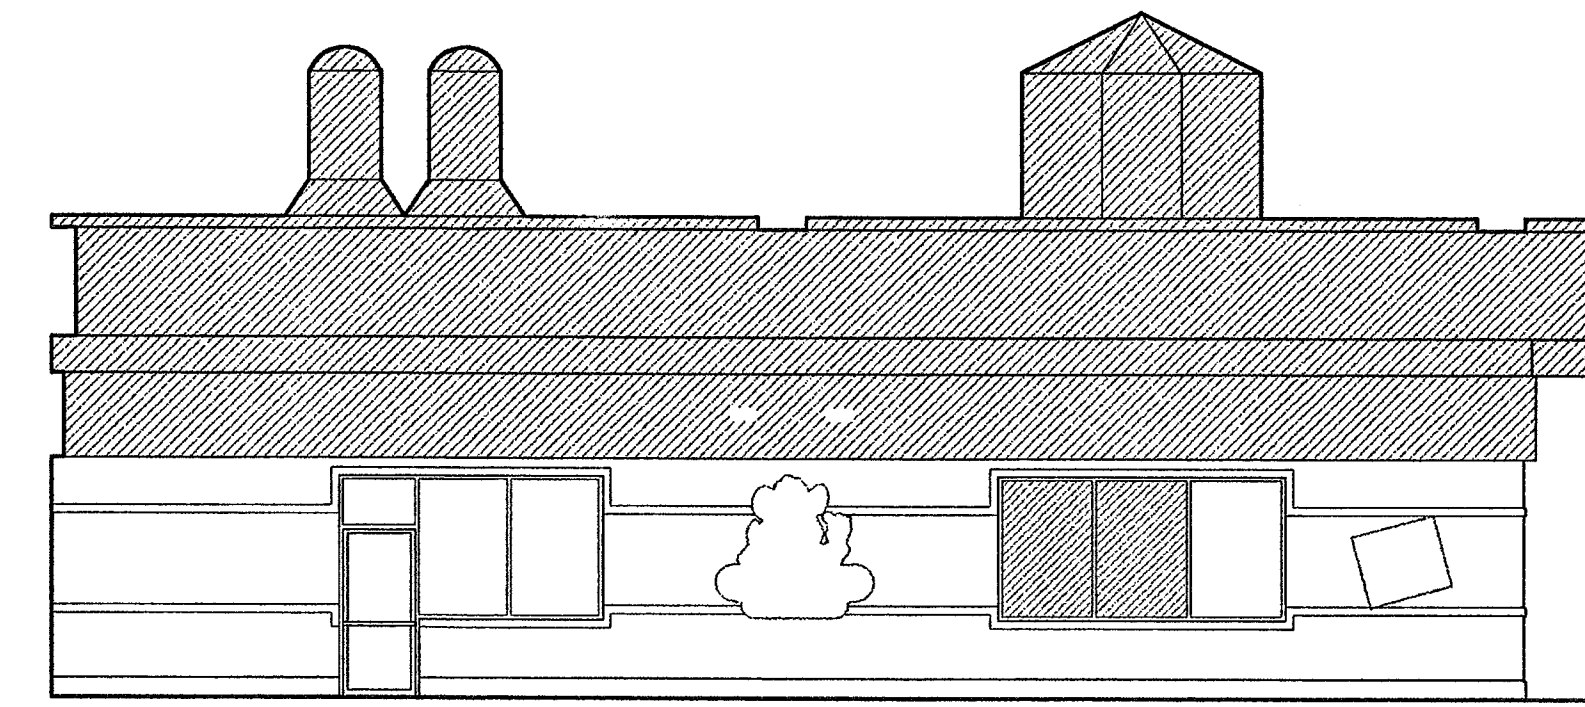

02 MALL ELEVATION
SCALE: 1/8"=1'-0"

ARCHITECTURE - PLANNING - DESIGN


C.T. CHANG & ASSOCIATES, INC.
3901 AIRPORT Fwy., SUITE 116
BEDFORD, TX 76021 817 354-6010

CHUCK E. CHEESE'S PIZZA. #576

BRAZOS MALL
100 W. HIGHWAY 332
C. E. C. ENTERTAINMENT, INC.
4441 WEST AIRPORT FREEWAY
IRVING, TEXAS 75062

LAKE JACKSON, TX

EXTERIOR ELEVATIONS

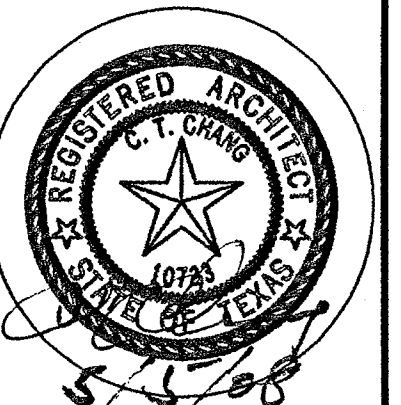

Date /
05/05/2008

Revisions

Project Number
SB-576-2008

Sheet Number
A4.0
of 4

07-07-3-73

